




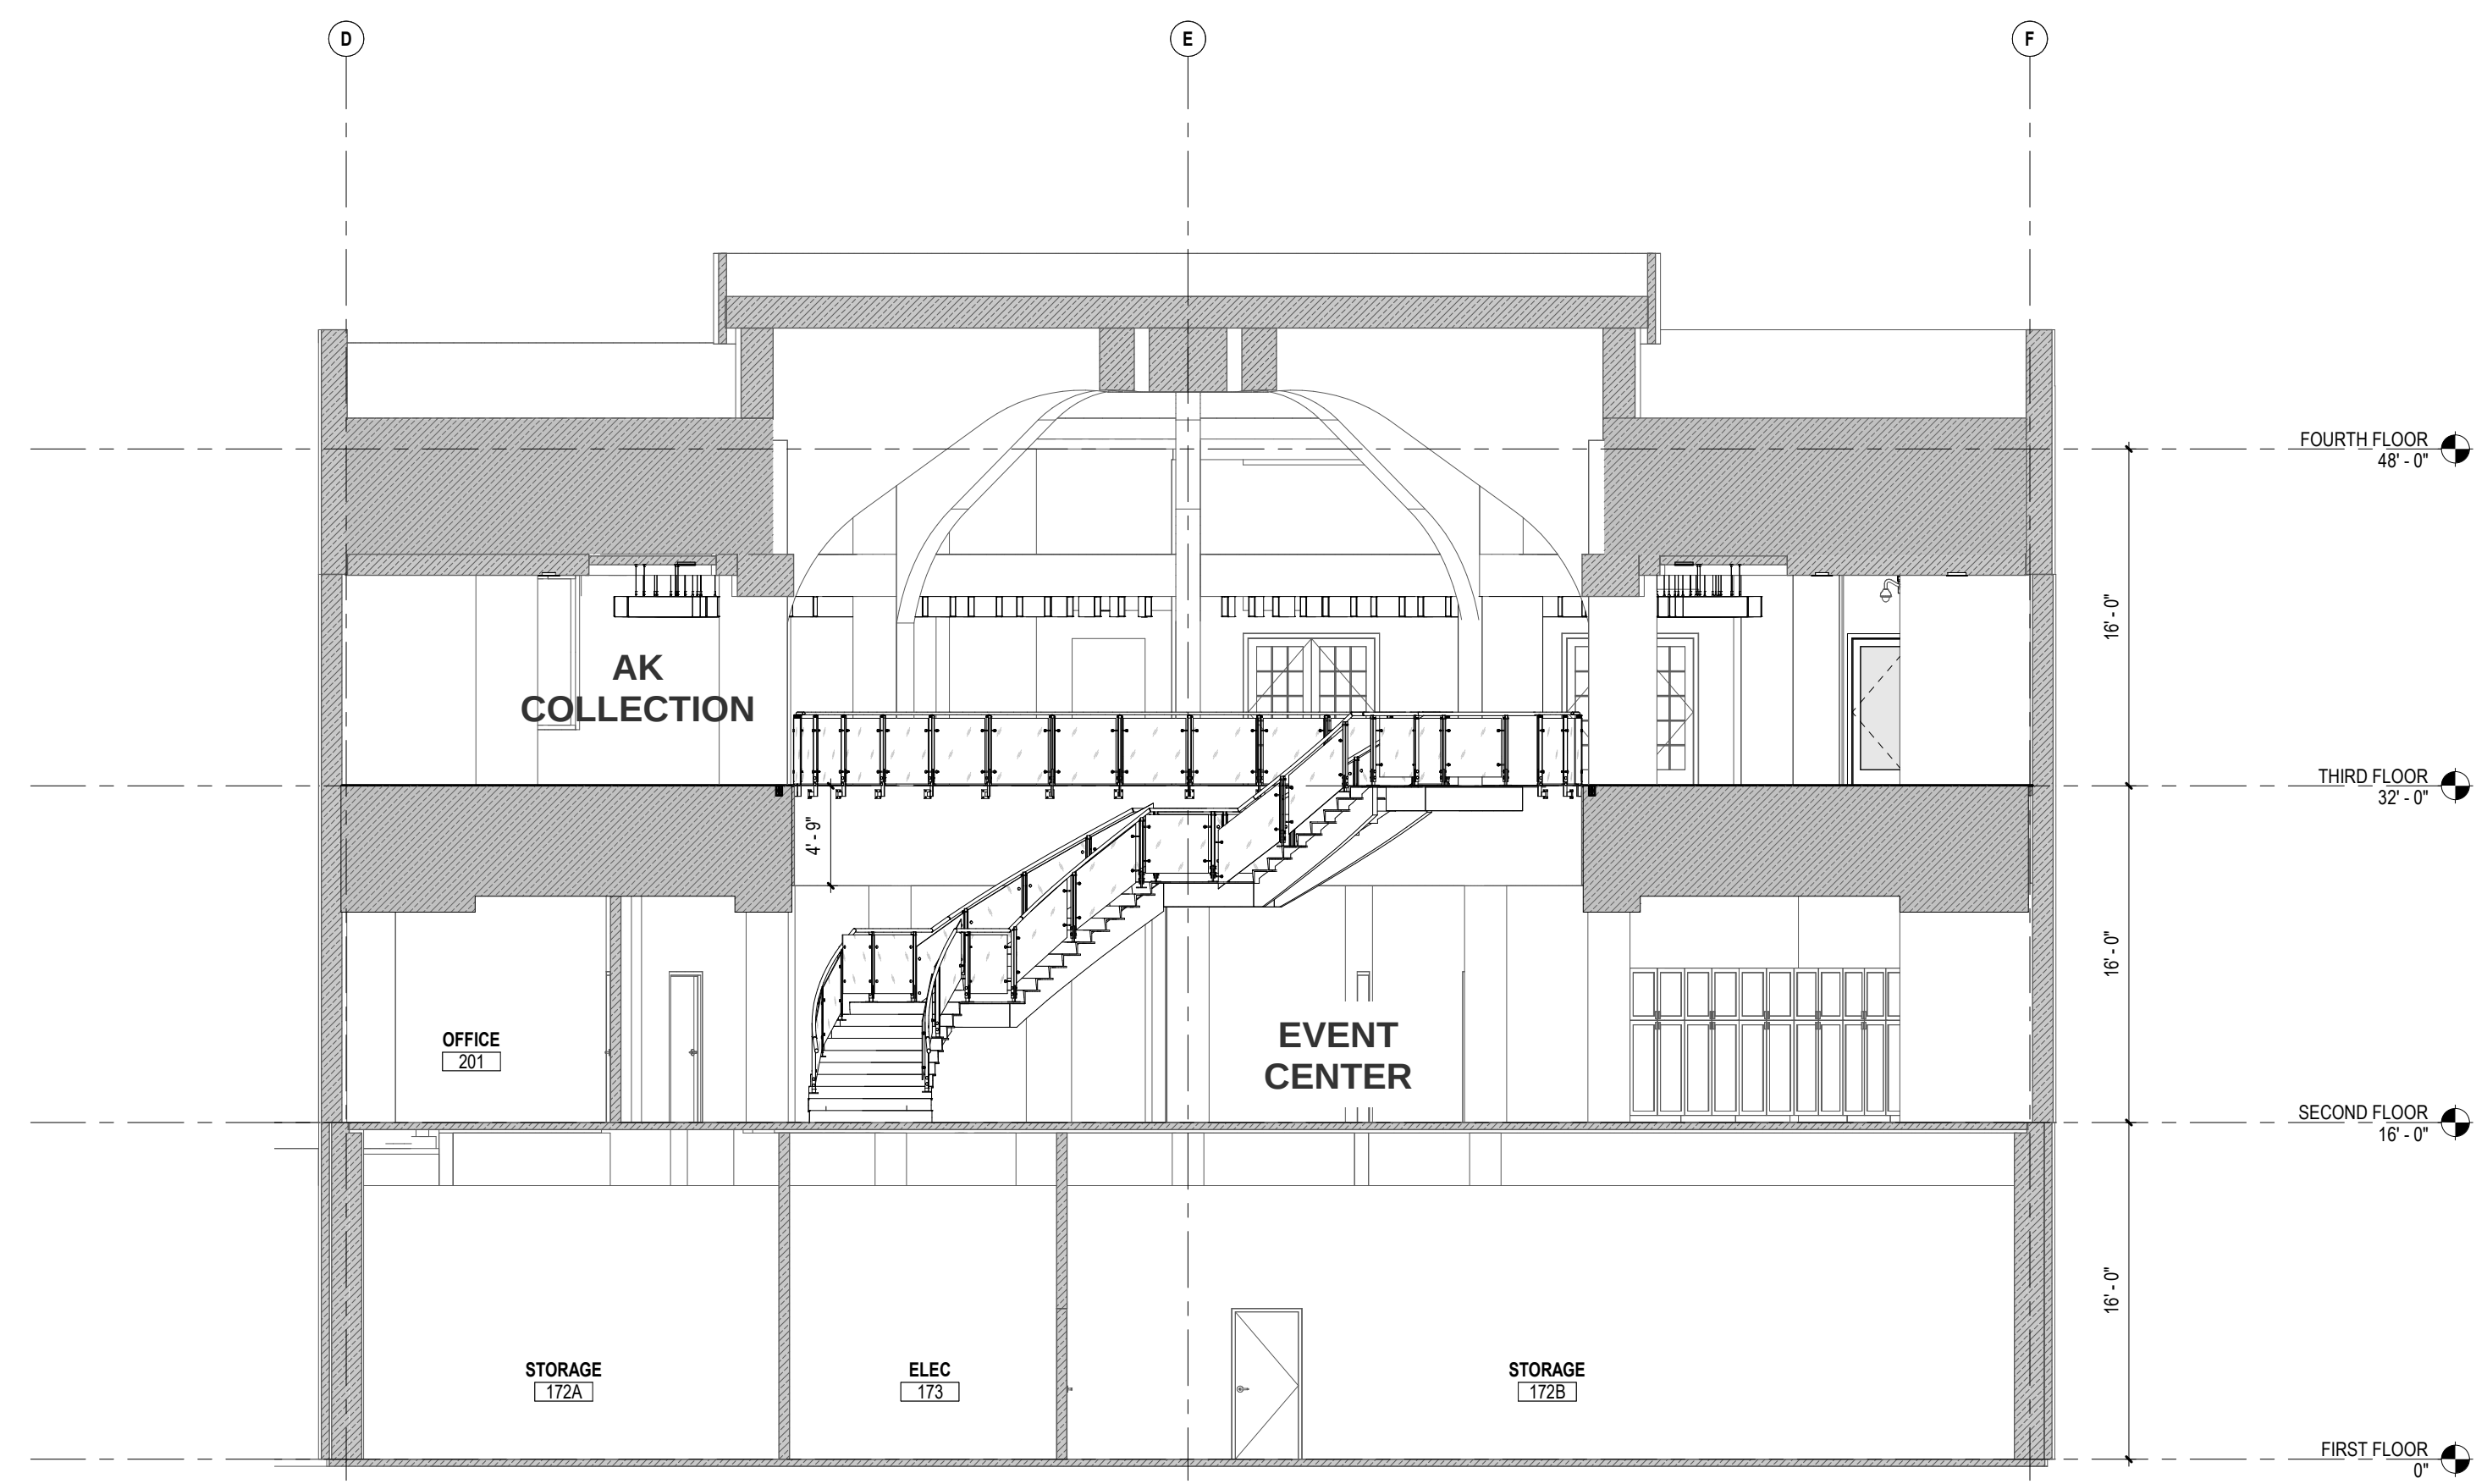


BUILDING SECTION

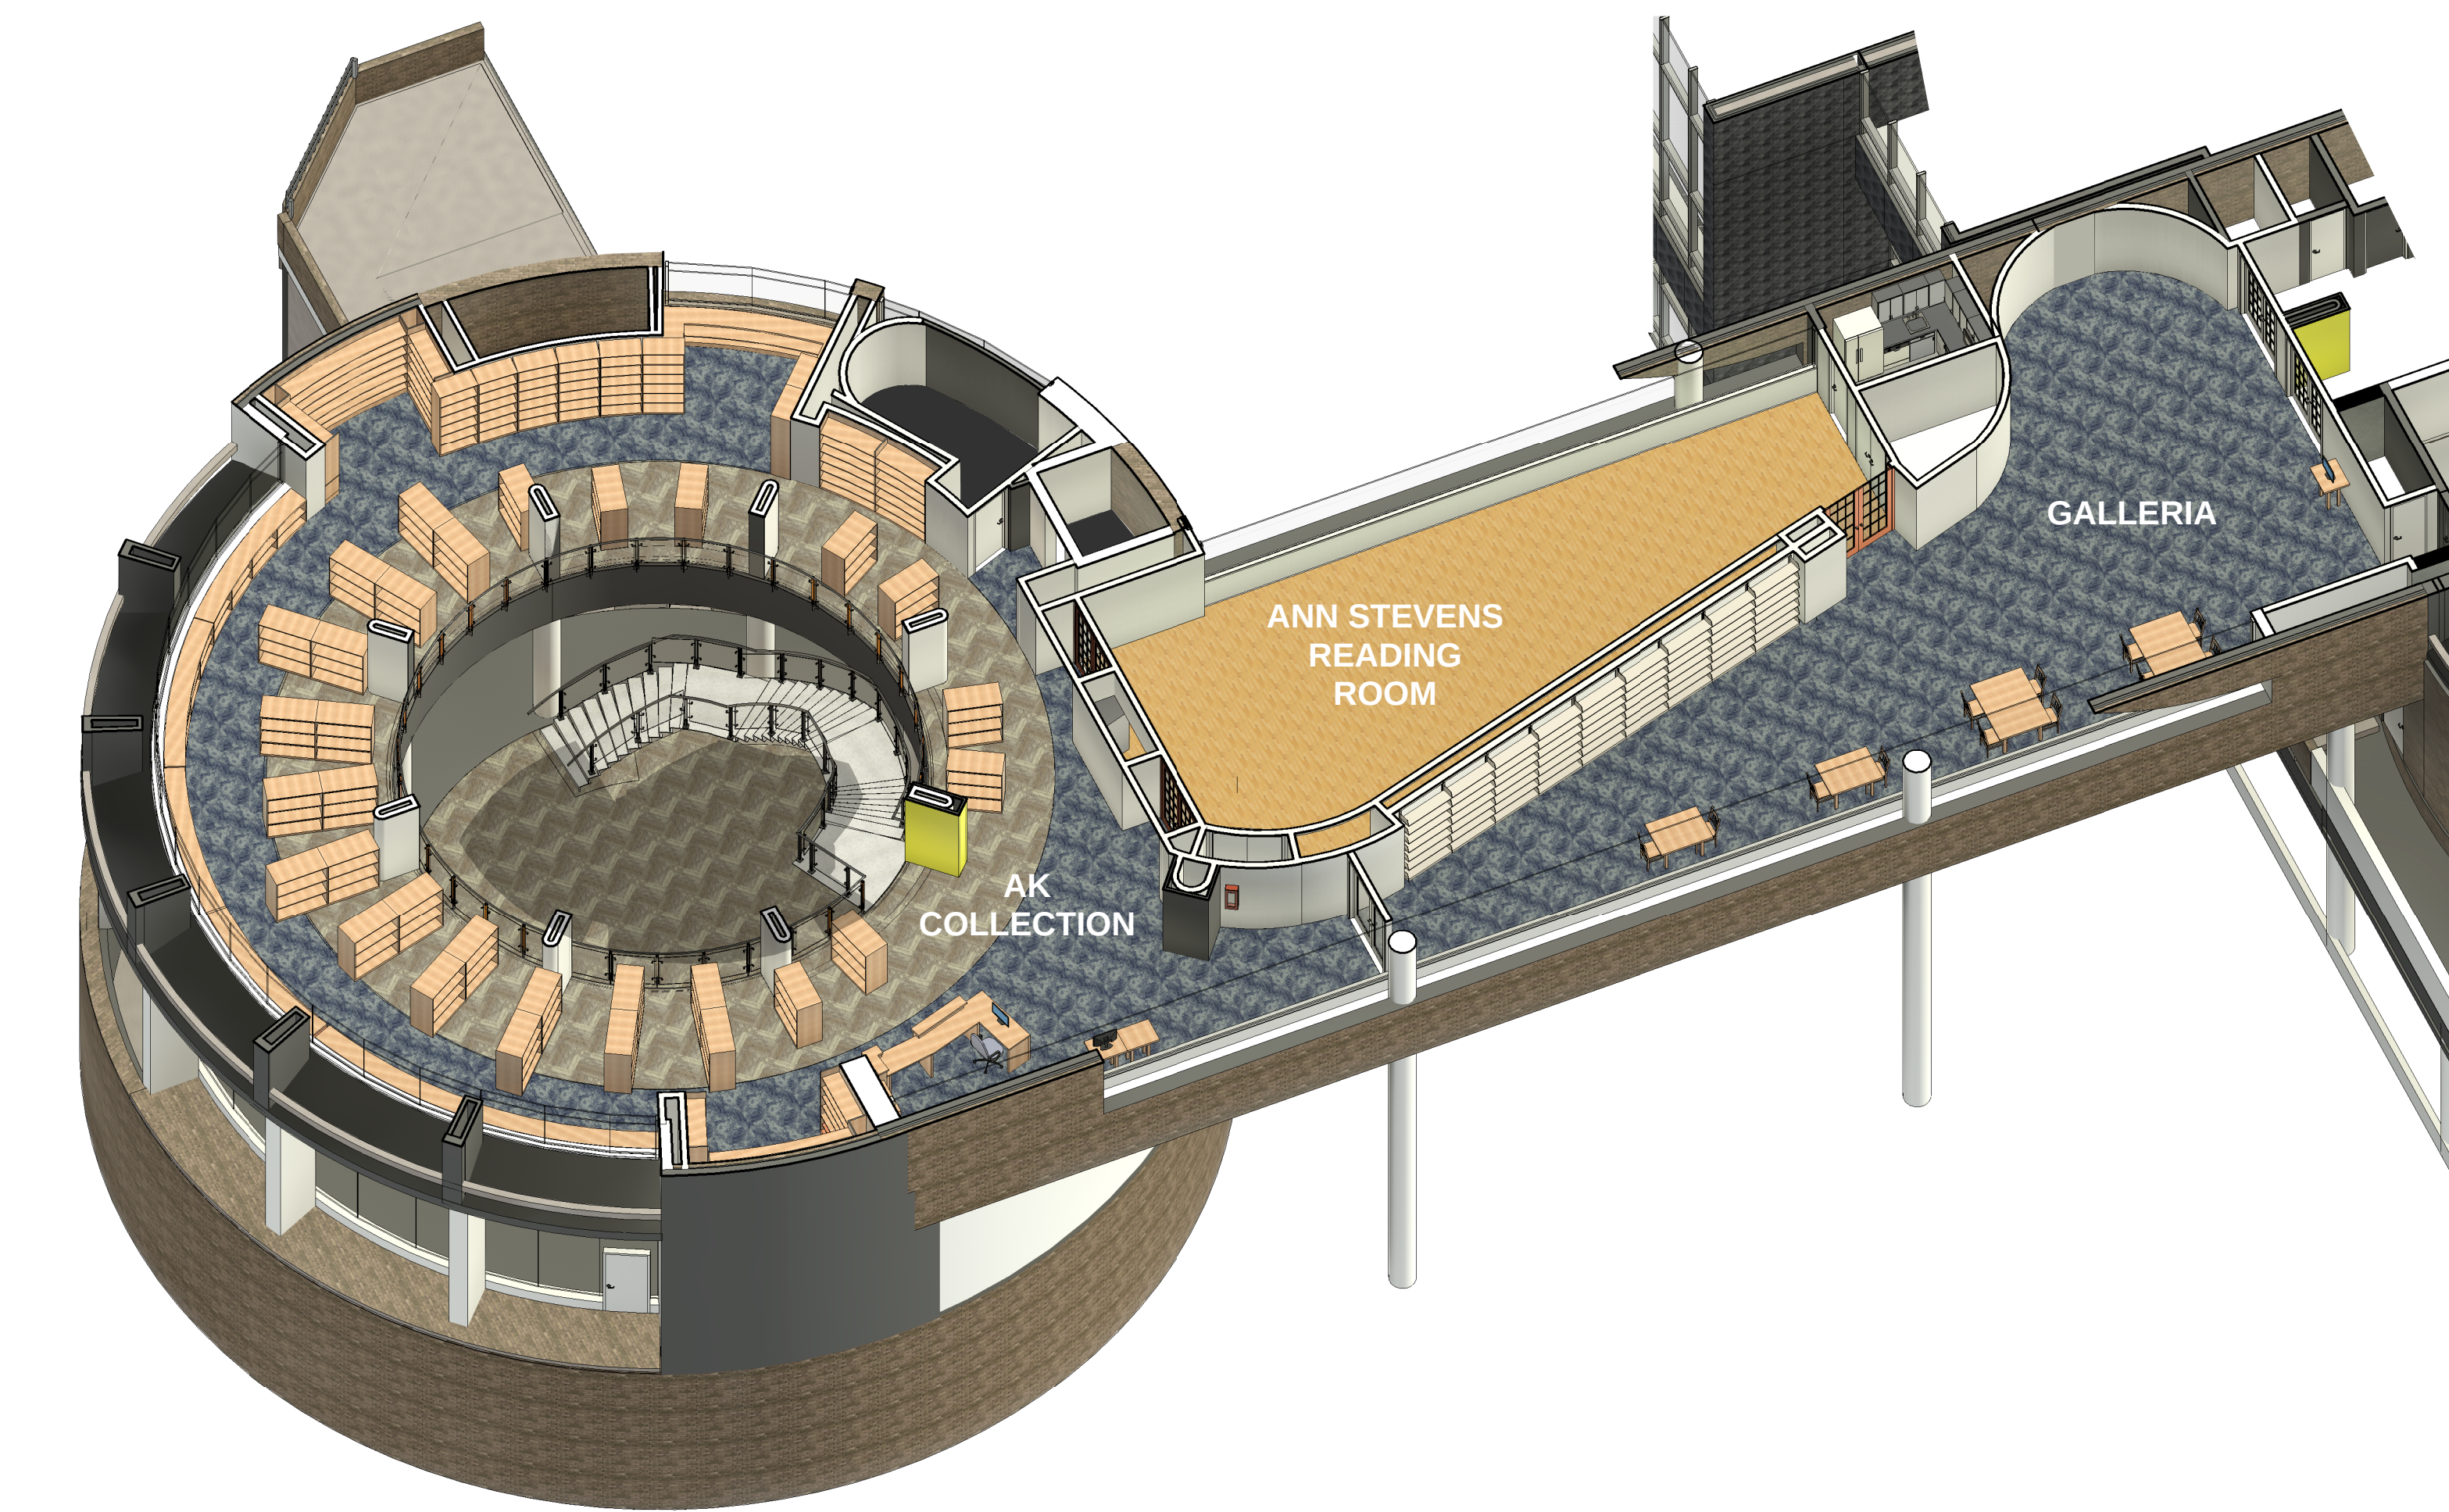


AXONOMETRIC VIEW - PLAN NORTH

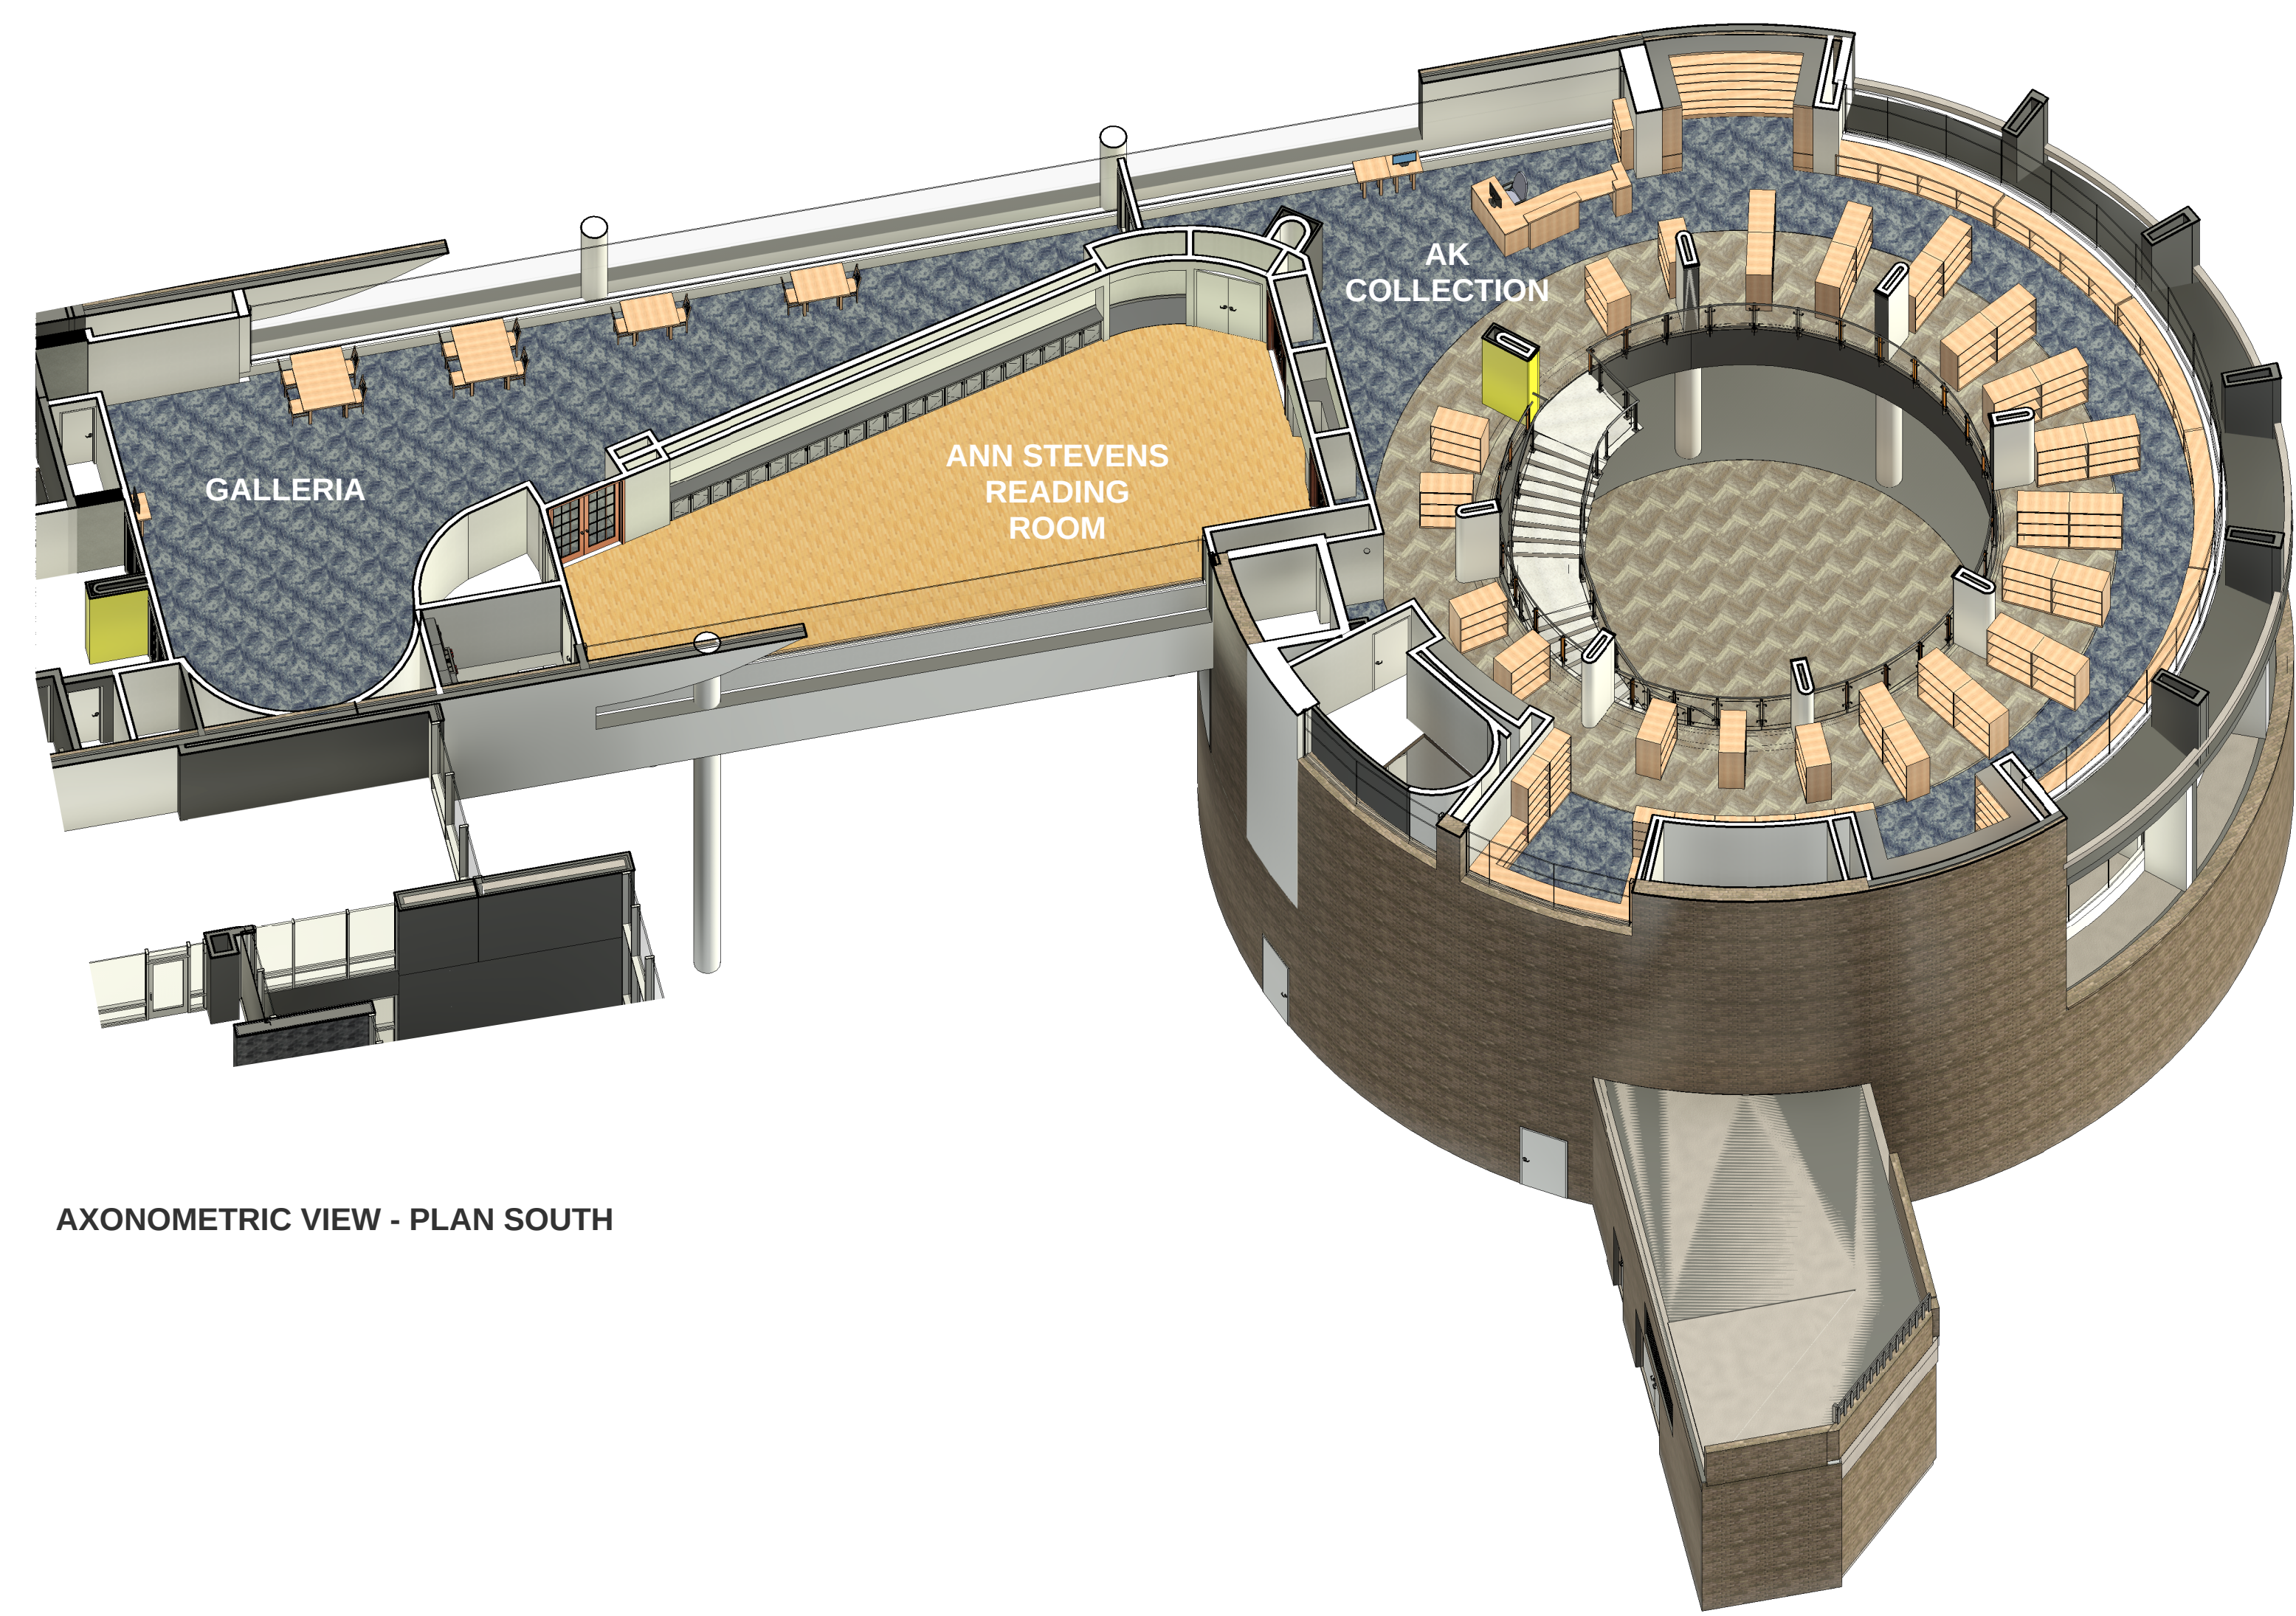

AXONOMETRIC VIEW - PLAN SOUTH

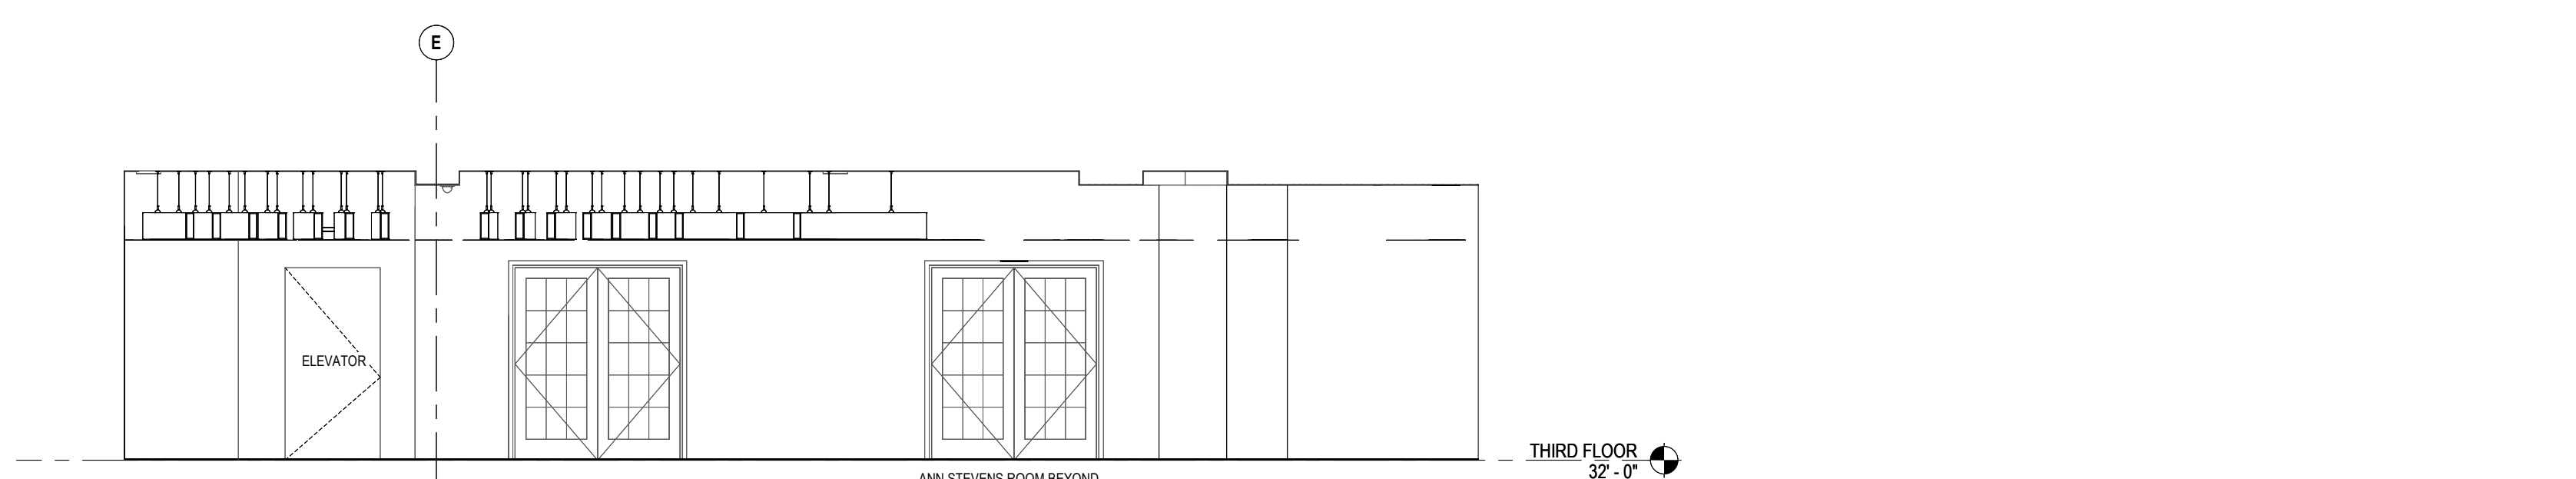

AK COLLECTION TO ANN STEVENS INTERIOR ELEVATION

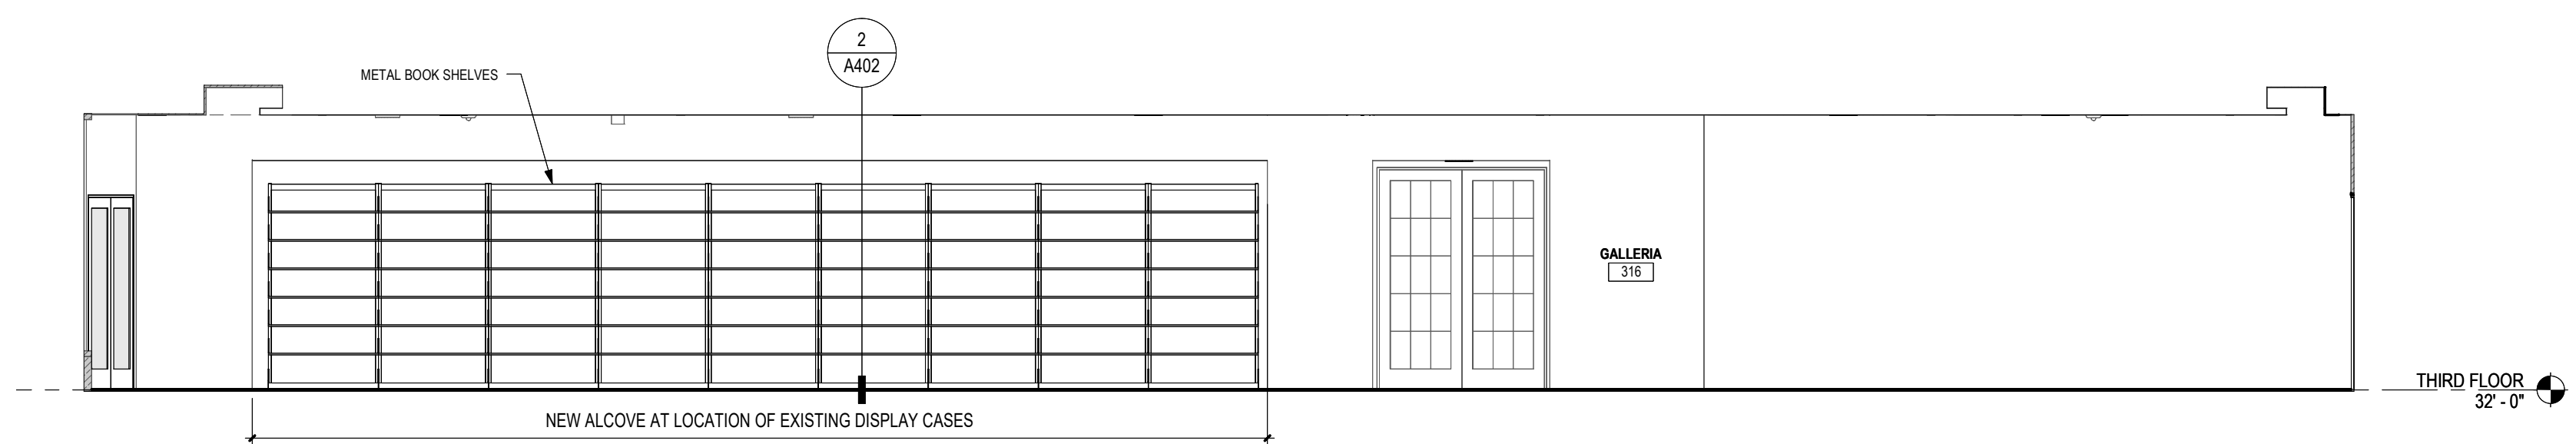

GALLERIA INTERIOR ELEVATION